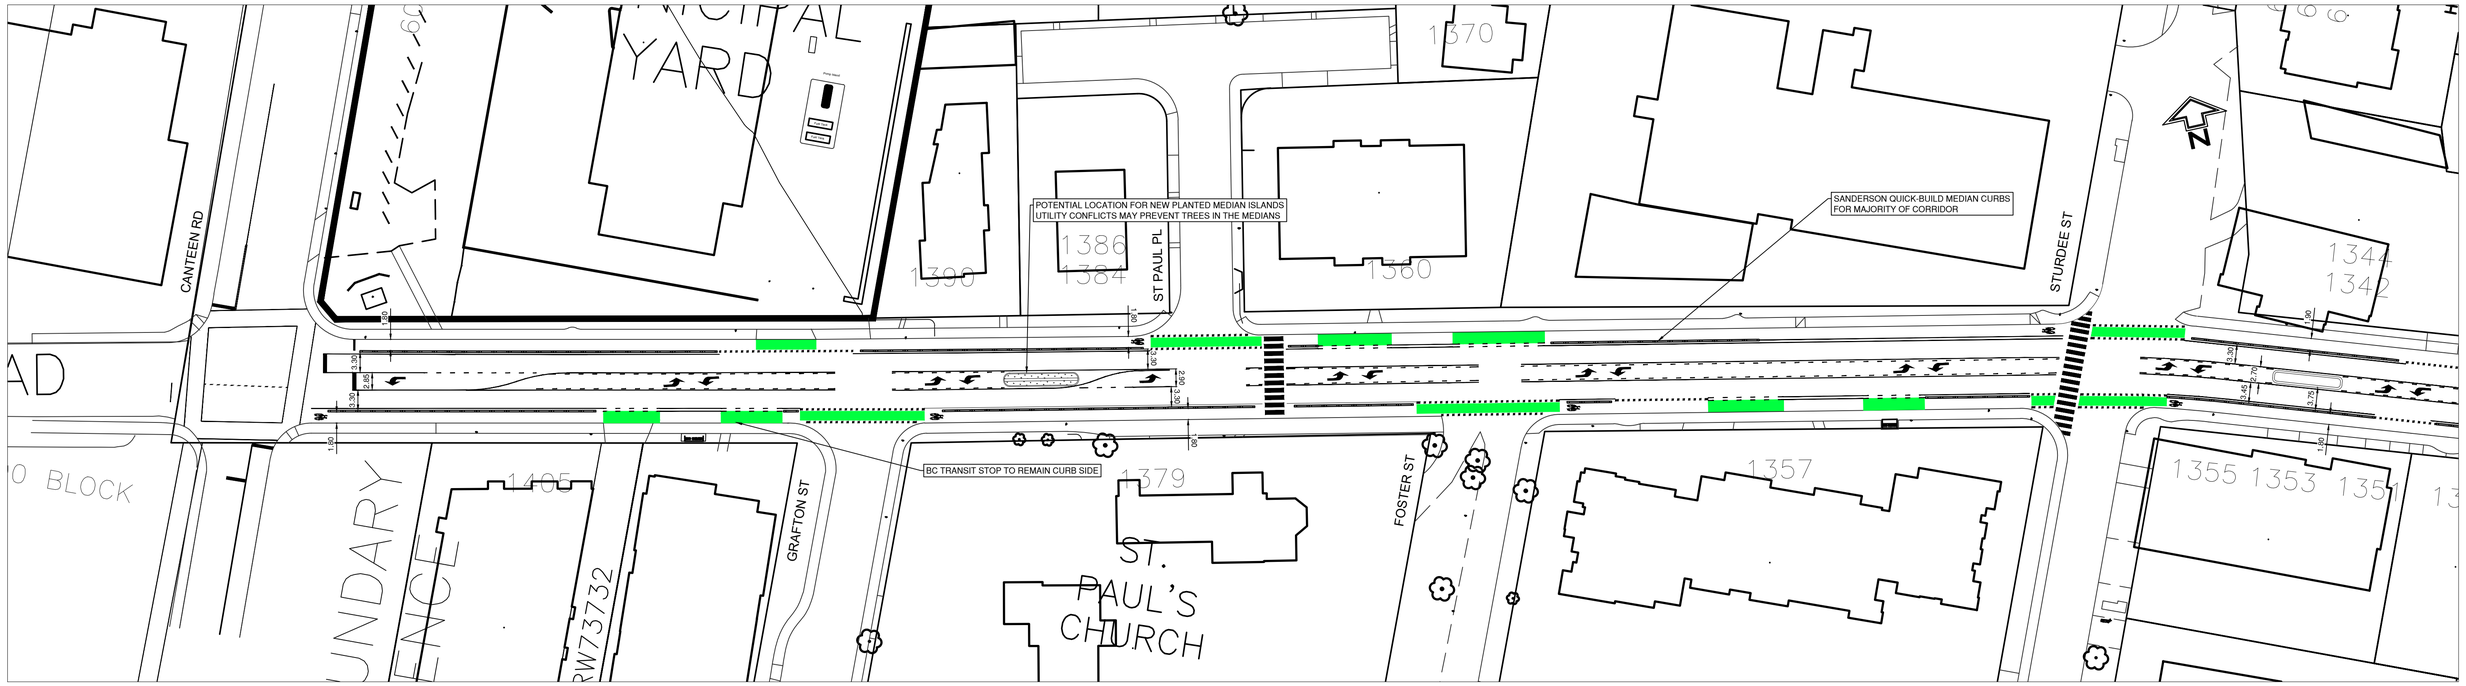
POTENTIAL LOCATION FOR NEW PLANTED MEDIAN ISLANDS
UTILITY CONFLICTS MAY PREVENT TREES IN THE MEDIANS
SANDERSON QUICK-BUILD MEDIAN CURBS
FOR MAJORITY OF CORRIDOR
BC TRANSIT STOP TO REMAIN CURB SIDE
CANTEEN RD
ST PAUL PL
STURDEE ST
GRAFTON ST
FOSTER ST
ST. PAUL'S CHURCH
1370
1386
1384
1360
1357
1379
1405
1355 1353 1351
1344
1342
1258
1249
N

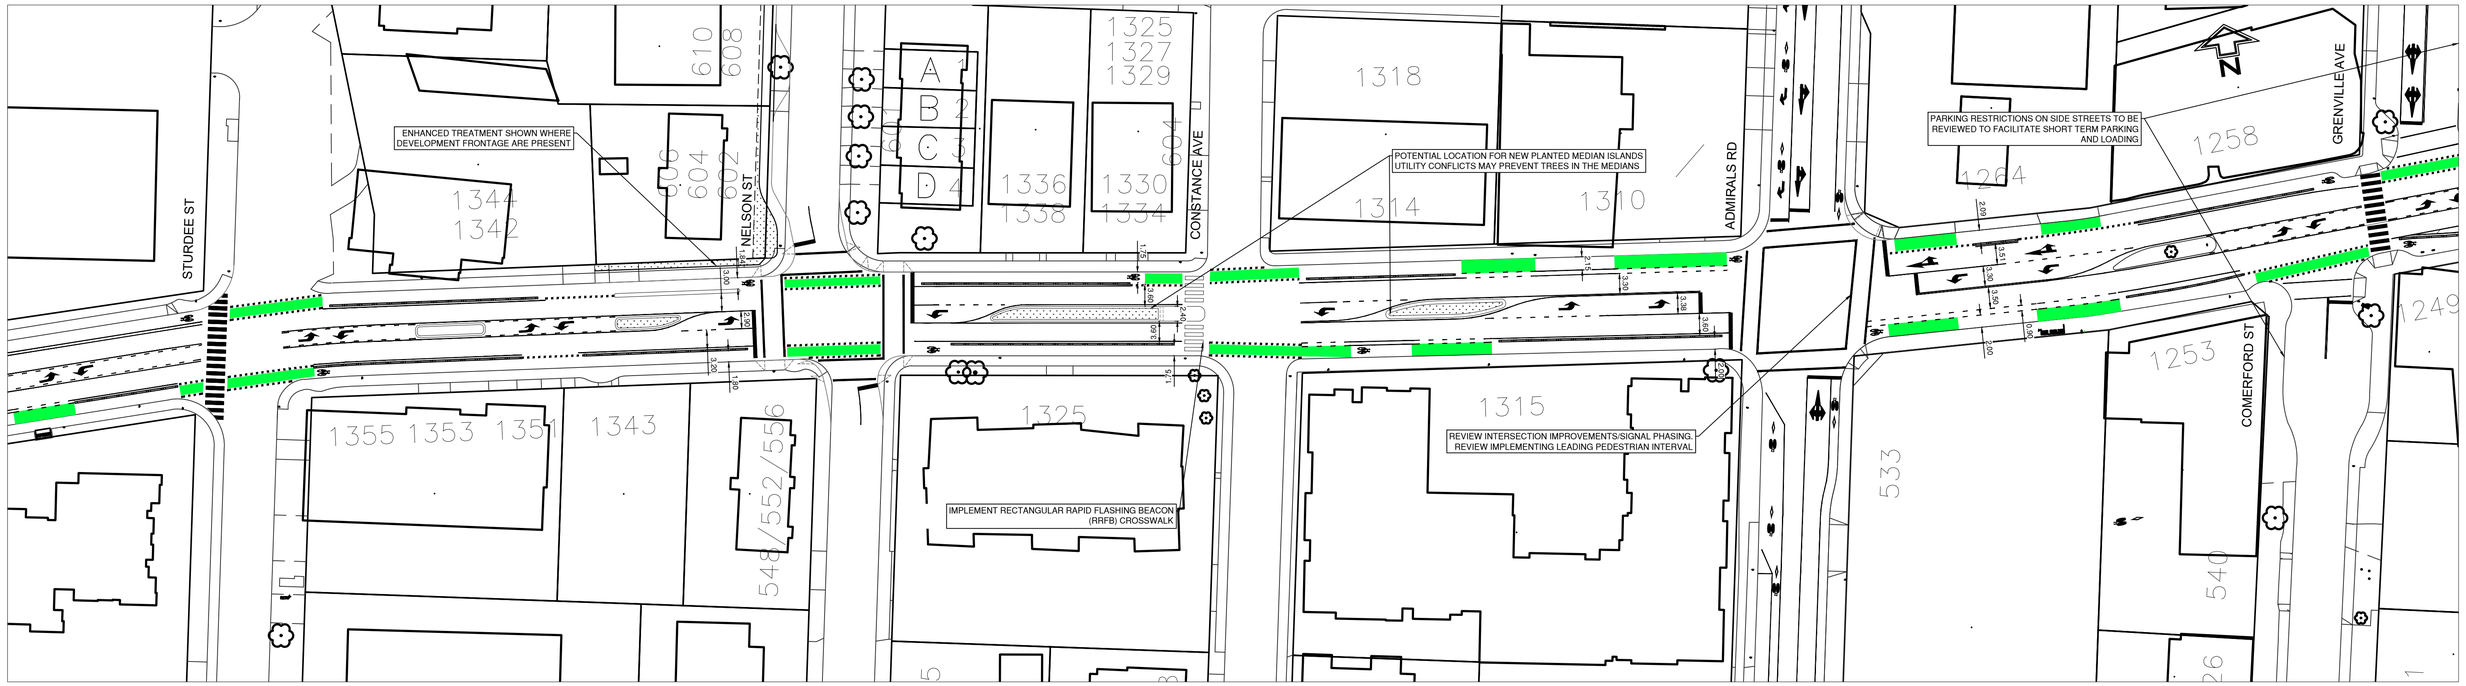
ENHANCED TREATMENT SHOWN WHERE
DEVELOPMENT FRONTAGE ARE PRESENT
POTENTIAL LOCATION FOR NEW PLANTED MEDIAN ISLANDS
UTILITY CONFLICTS MAY PREVENT TREES IN THE MEDIANS
PARKING RESTRICTIONS ON SIDE STREETS TO BE
REVIEWED TO FACILITATE SHORT TERM PARKING
AND LOADING
REVIEW INTERSECTION IMPROVEMENTS/SIGNAL PHASING.
REVIEW IMPLEMENTING LEADING PEDESTRIAN INTERVAL
IMPLEMENT RECTANGULAR RAPID FLASHING BEACON
(RRFB) CROSSWALK
STURDEE ST
NELSON ST
CONSTANCE AVE
ADMIRALS RD
GRENVILLE AVE
COMERFORD ST
1325
1327
1329
1318
1314
1310
1336
1338
1330
1334
1355 1353 1351
1343
1325
1315
533
1258
1253
1249
N

1:500 0 10 30m