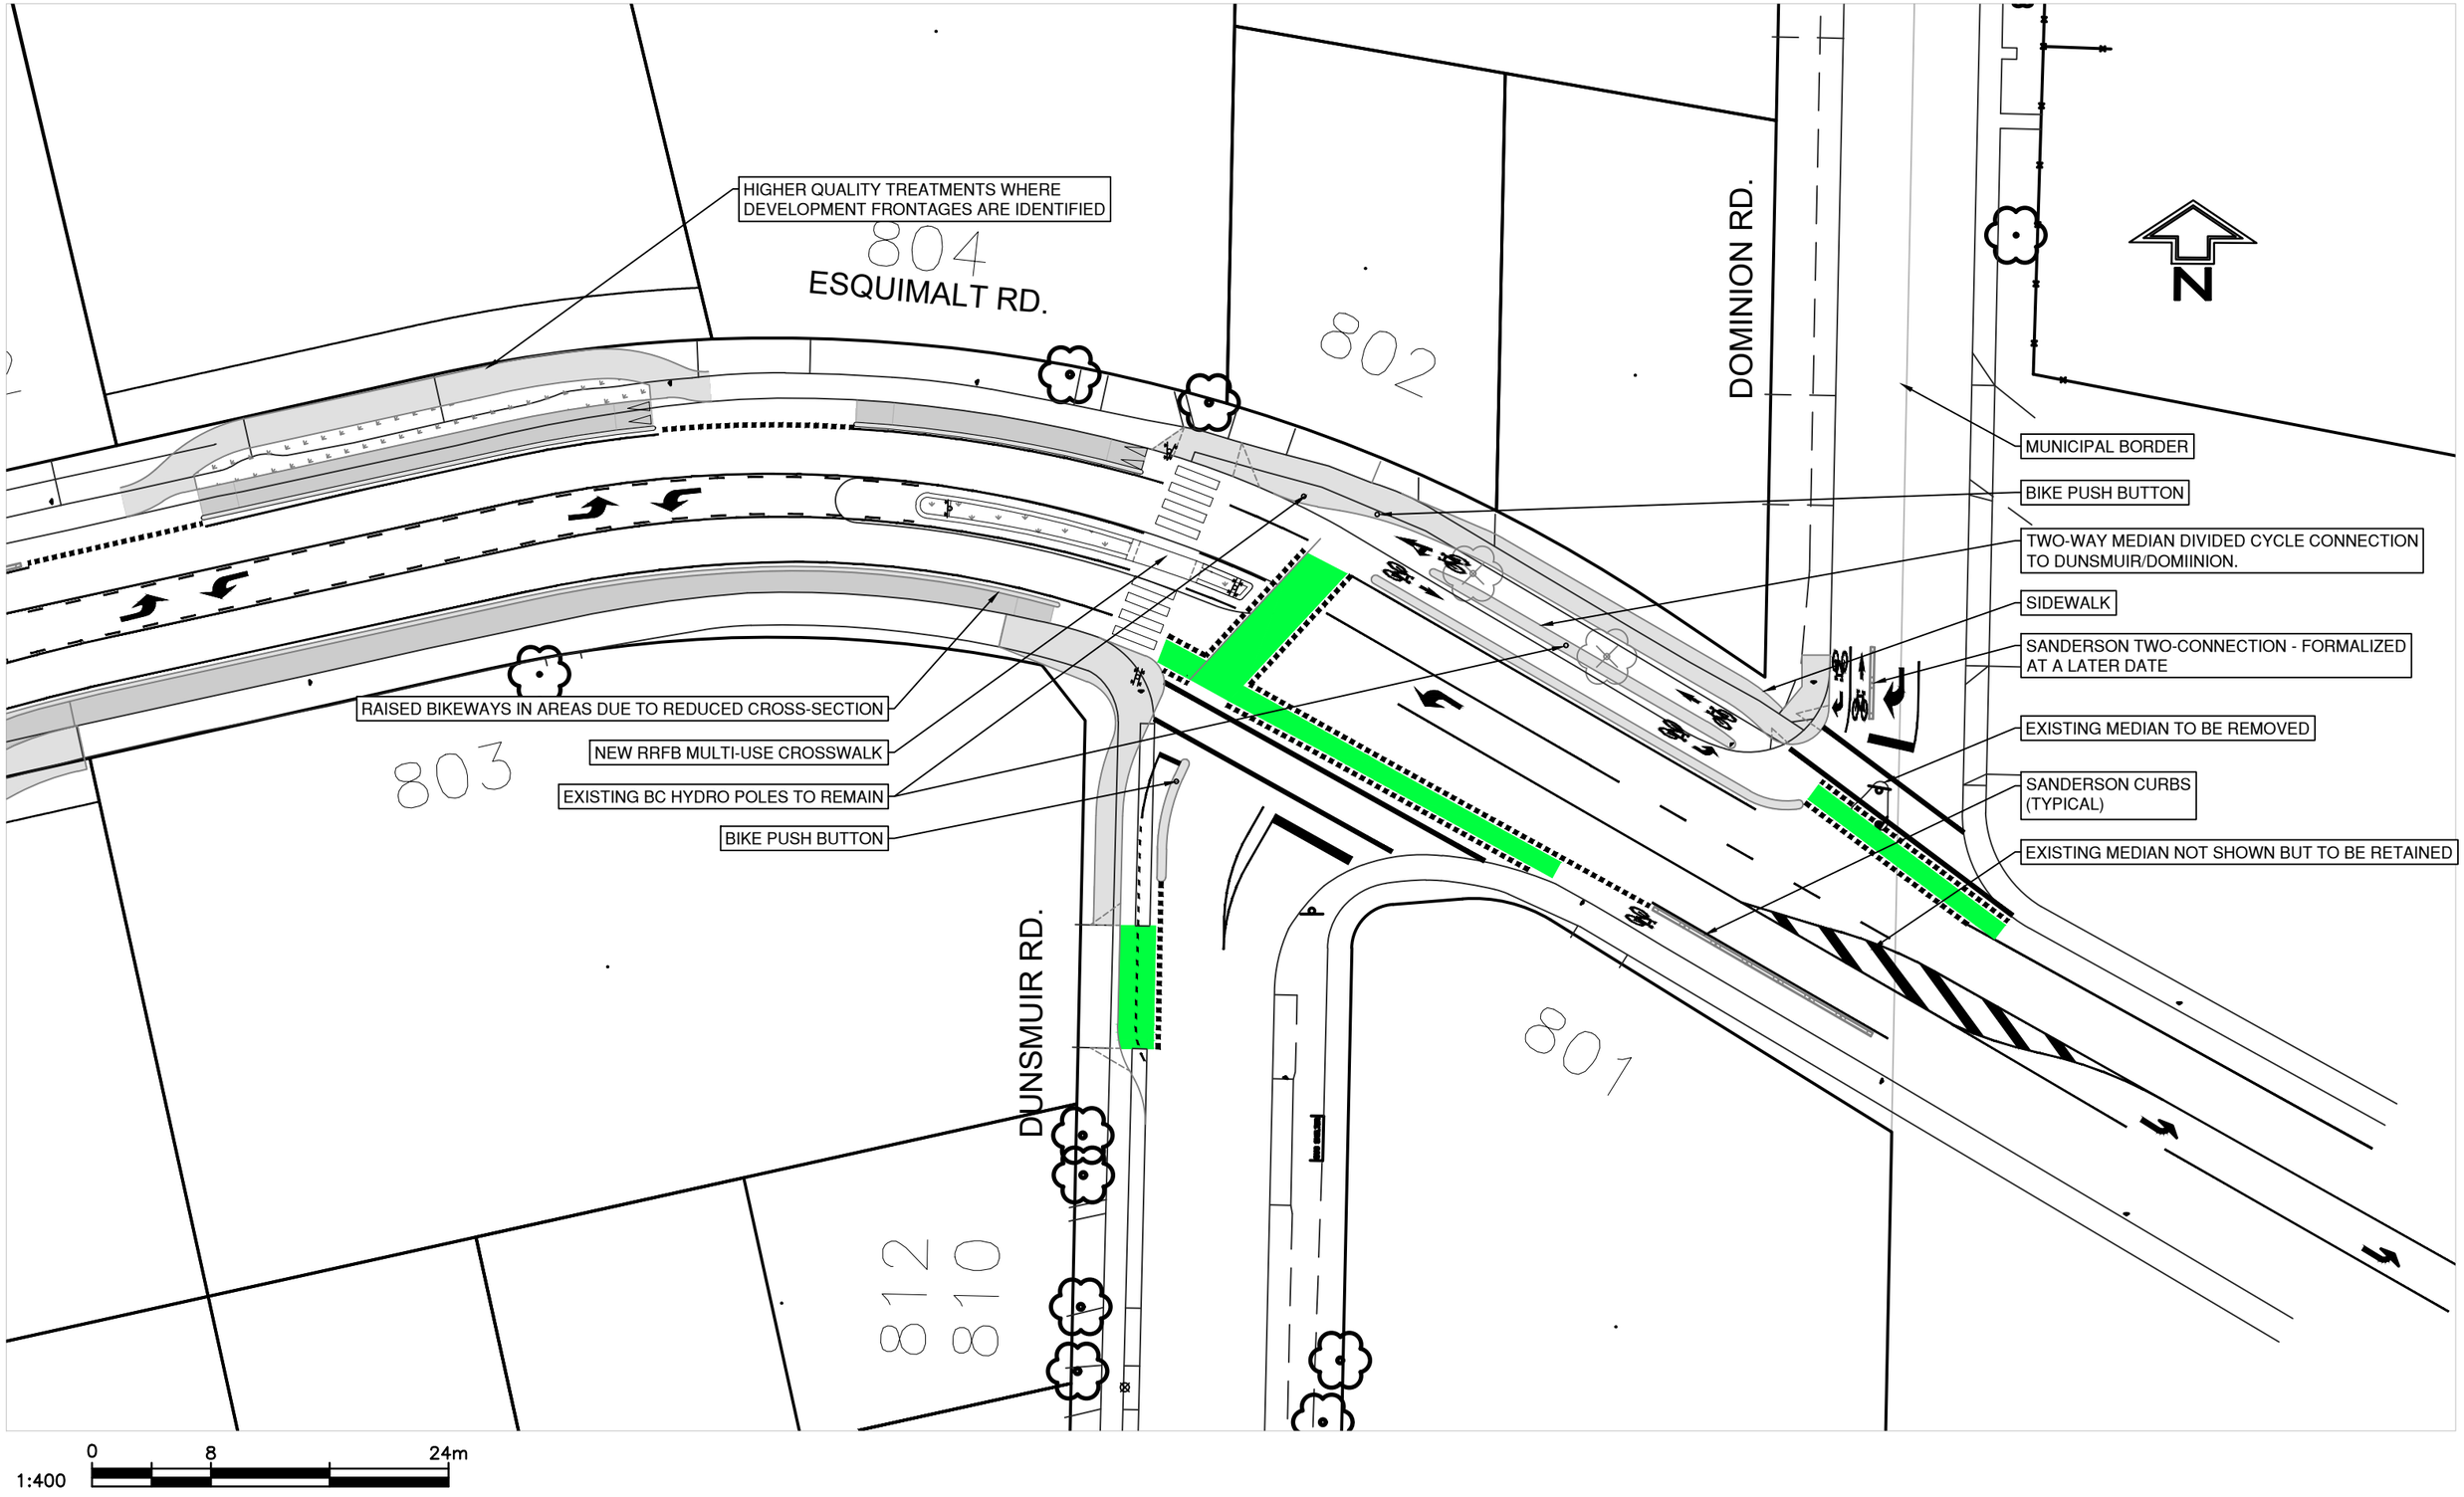
HIGHER QUALITY TREATMENTS WHERE DEVELOPMENT FRONTAGES ARE IDENTIFIED
804
ESQUIMALT RD.
802
DOMINION RD.
N
MUNICIPAL BORDER
BIKE PUSH BUTTON
TWO-WAY MEDIAN DIVIDED CYCLE CONNECTION TO DUNSMUIR/DOMIINION.
SIDEWALK
SANDERSON TWO-CONNECTION - FORMALIZED AT A LATER DATE
EXISTING MEDIAN TO BE REMOVED
SANDERSON CURBS (TYPICAL)
EXISTING MEDIAN NOT SHOWN BUT TO BE RETAINED
RAISED BIKEWAYS IN AREAS DUE TO REDUCED CROSS-SECTION
NEW RRFB MULTI-USE CROSSWALK
EXISTING BC HYDRO POLES TO REMAIN
BIKE PUSH BUTTON
803
DUNSMUIR RD.
801
812
810

1:400 0 8 24m